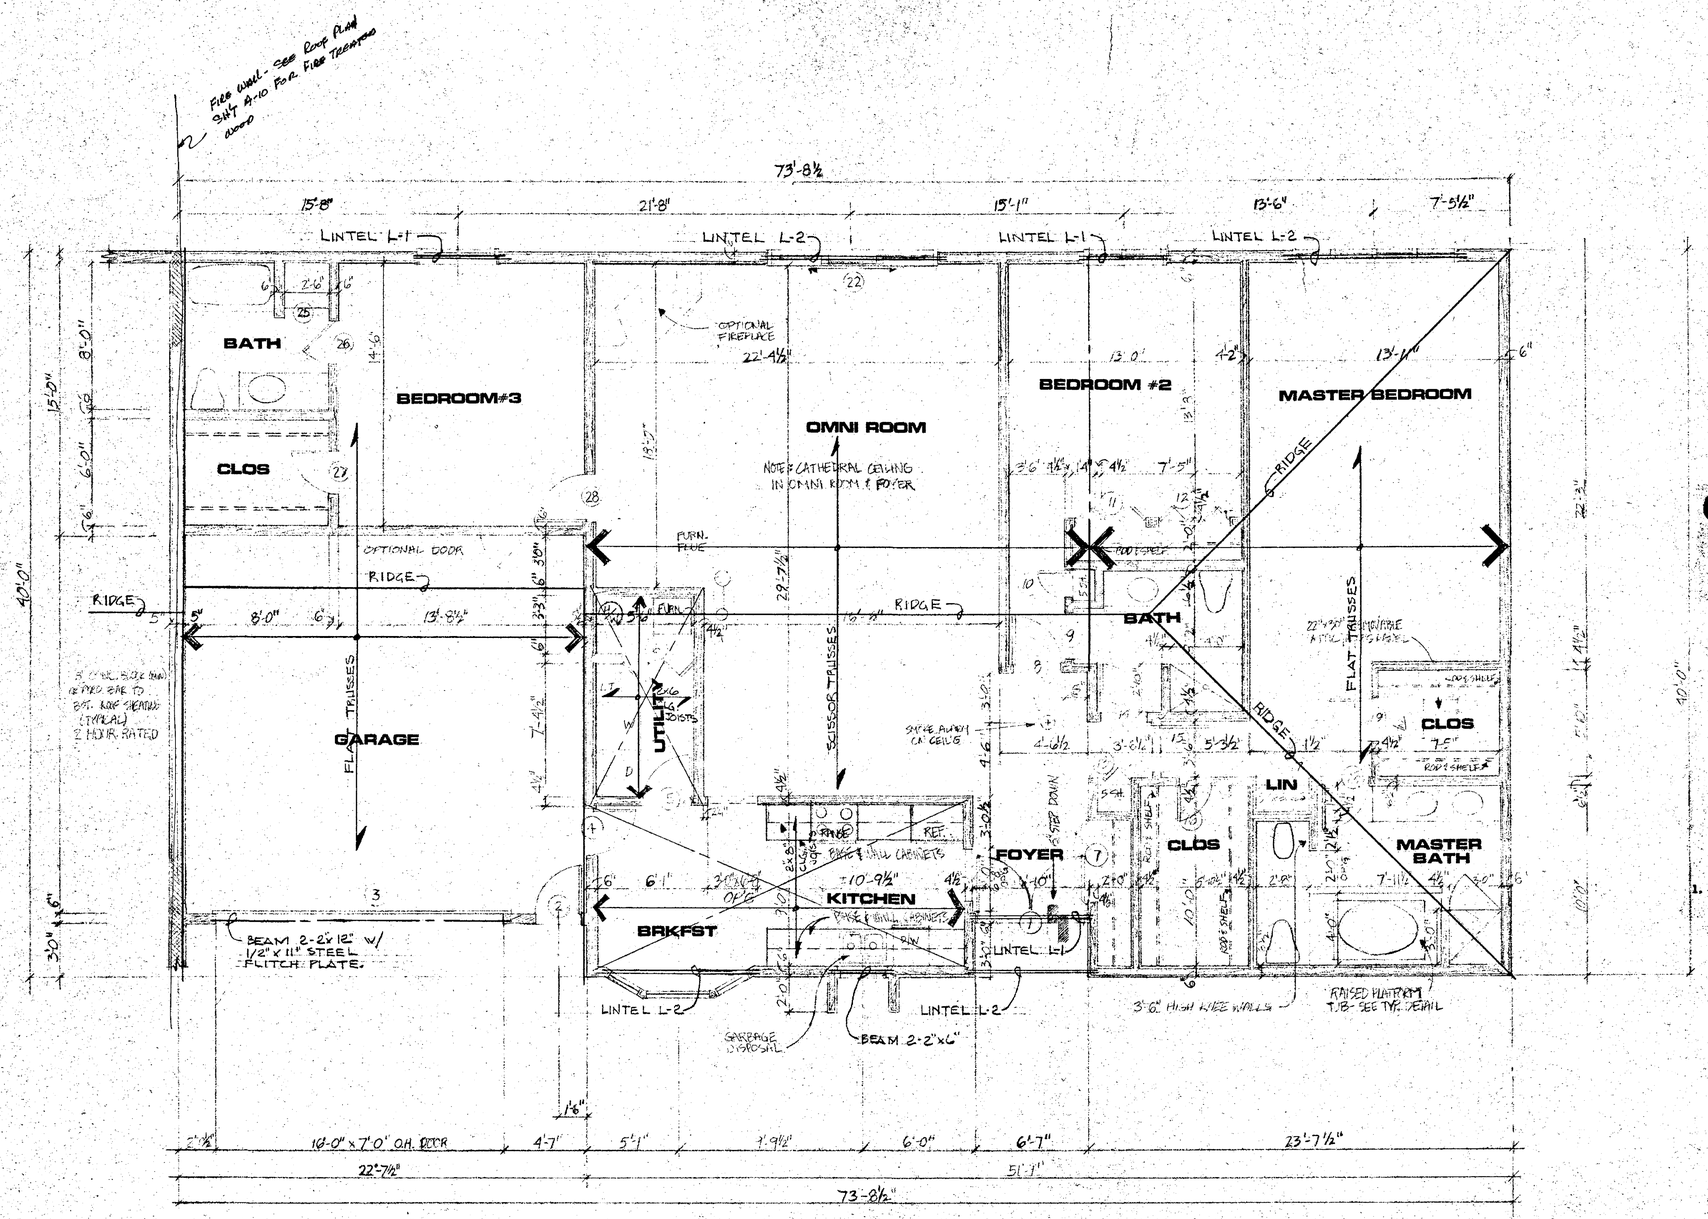

FRAMING
UNIT "E2" FLOOR PLAN

SCALE: 1/4" = 1'-0"

FOR LINTEL SCHEDULE SEE SHT. A-15

WINDOW SCHEDULE

UNIT A

Room			Rough Openings
MBR	1	4-2060 LFFR	8'-5-3/4" x 5'-6-1/2"
BR	1	2-2060 LR	4'-3-1/4" x 5'-6-1/2"
GAR	1	3-1636 FFF	5'-4-1/2" x 3'-6-1/2"
BRFST	1	AB/30-20-36-2048	7'-3-7/8" x 4'-6-1/2"
KTCHN	1	2-1636 LR	3'-7-1/4" x 3'-6-1/2"

Note:

Gas meter manifolds to be located at ends of west legs of each cluster. Provide gas service in black iron pipe from meter overhead through units in plastic conduit.

** 2-LAYERS OF ½" FIRE CODE GYP. BD. EACH SIDE OF STUDS. EXTEND TO BOT. OF ROOF DECK.

©COPYWRITED
MOSKOWITZ & COMPANY
DATE 5/29/84

WARNING:
Certain concepts embodied in this drawing are covered by U.S. Patent No. 4,345,407

Maurice J. Fishman, Inventor

CONSTRUCTION DRAWINGS

Date 5-29-84

* - (IN GARAGE)

Drywall must extend one side of this wall to underside of roof sheathing.

Mechanical Contractor to provide for combustion air for heater portion of utility rooms.
All fans to exhaust directly to outside with solid connection. With raincap.

Note:

1. Interior dimensions as shown on plans are correct but not to scale. Do not scale drawings.

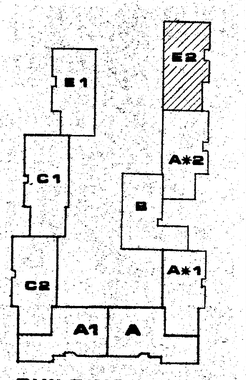

BUILDING NO. 4
KEY PLAN
SCALE 1" = 60'-0"

KEEVA J. KEKST ASSOCIATES ARCHITECTS INC. AIA
WESTERN RESERVE BUILDING
CLEVELAND, OHIO 44113, 216-781-9144

STATE OF OHIO
KEEVA J. KEKST
REGISTERED ARCHITECT

RICHMOND ROAD CONDOMINIUMS
RICHMOND ROAD BEACHWOOD, OHIO
FOR
CONDOMINIUM CONCEPTS INC.
OHIO

UNIT "E1"
BUILDING NO. 4
FRAMING

DWN. BY
DATE: 5/29/84
JOB NO. 81072

A-19