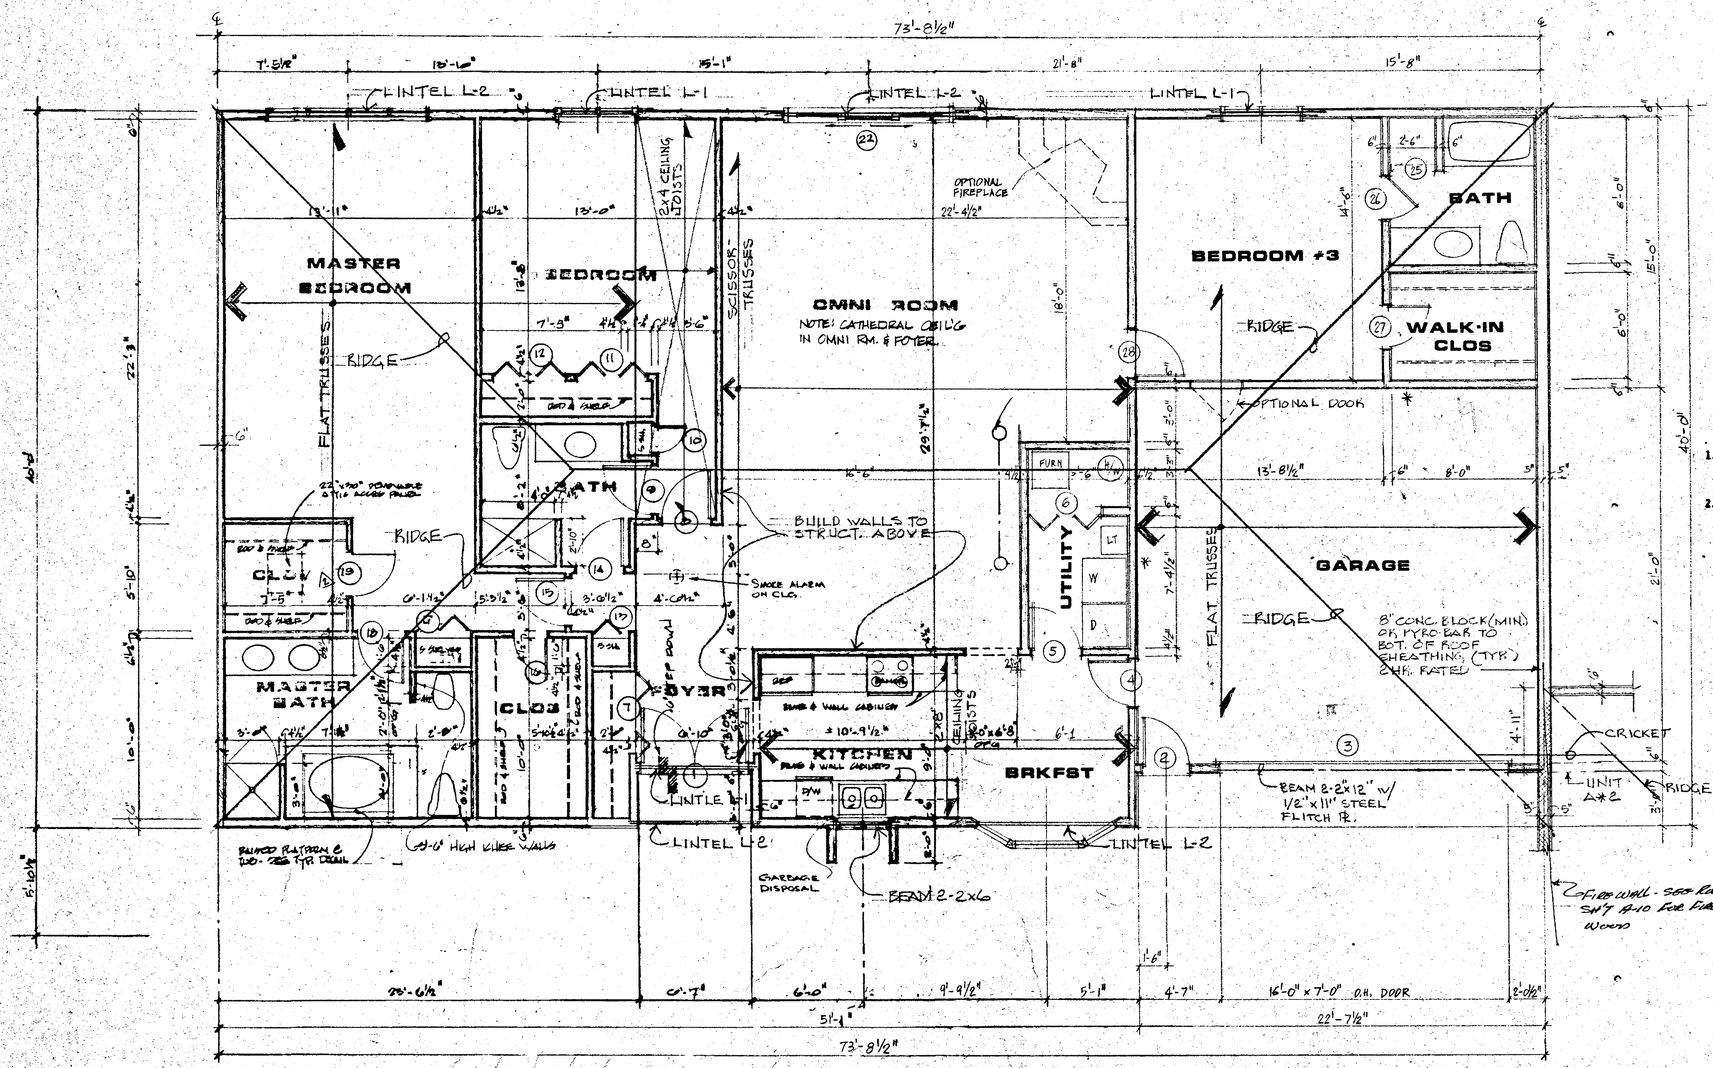

FOR LINTEL SCHEDULE SEE SHT. A-15

FRAMING
UNIT "E1" FLOOR PLAN

SCALE 1/4" = 1'-0"

FT

Note:

Gas meter manifolds to be located at ends of west legs of each cluster. Provide gas service in black iron pipe from meter overhead through units in plastic conduit.

WINDOW SCHEDULE

UNIT A

Room			Rough Openings
MBR	1	4-2060 LFFR	8'-5-3/4" x 5'-6-1/2"
BR	1	2-2060 LR	4'-3-1/4" x 5'-6-1/2"
GAR	1	3-1636 FFF	5'-4-1/2" x 3'-6-1/2"
BRKFST	1	AB/30-20-36-2048	7'-3-7/8" x 4'-6-1/2"
KTCHN	1	2-1636 LR	3'-7-1/4" x 3'-6-1/2"

* -(illegible)

Drywall must extend one side of this wall to underside of roof sheathing.

Mechanical Contractor to provide for combustion air for heater portion of utility rooms.
All fans to exhaust directly to outside with solid connection. with raincap.

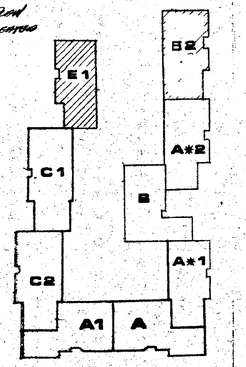

BUILDING NO. 4
KEY PLAN
SCALE 1" = 60'-0"

CONSTRUCTION DRAWINGS

Date 5-29-84

© COPYWRITED
NOSKOWITZ & COMPANY
DATE 5/29/84

WARNING:
Certain concepts embodied in this drawing are covered by U. S. Patent No. 4,345,407.

Maurice J. Fishman, Inventor

KEEVA J. KEKST ASSOCIATES ARCHITECTS INC. AIA
WESTERN RESERVE BUILDING
CLEVELAND, OHIO 44113, 216/781-9144

RICHMOND ROAD CONDOMINIUMS
RICHMOND ROAD BEACHWOOD, OHIO
FOR
CONDOMINIUM CONCEPTS INC.
CLEVELAND OHIO

FRAMING
UNIT "E1"
BUILDING NO. 4

DWN. BY
DATE: 5/29/84
JOB NO. 8407Z

A-22