SITE PLAN

0 50 100 200

TOPOGRAPHY SURVEY, SITE & GRADING PLAN
PREPARED BY
ELEWSKI & ASSOCIATES INC.
7311 VALLEY VIEW DRIVE
INDEPENDENCE, OHIO
44131

DONALD R. ELEWSKI P.E. 28268

✱ DENOTES LIGHTING

NOTE!

1. GAS METER MANIFOLD TO BE LOCATED AT ENDS OF WEST LEGS OF EACH CLUSTER. PROVIDE GAS SERVICE IN BLACK IRON PIPE FROM METER OVERHEAD THROUGH UNITS IN PLASTIC CONDUIT.
2. ELECTRIC METER BOXES TO BE LOCATED AT ENDS OF WEST LEGS OF EACH CLUSTER. PROVIDE FUSEABLE SERVICE DISCONNECT ABOVE METER. RUN RONREX SERVICE CABLE IN PLASTIC CONDUIT OVERHEAD THROUGH UNITS.

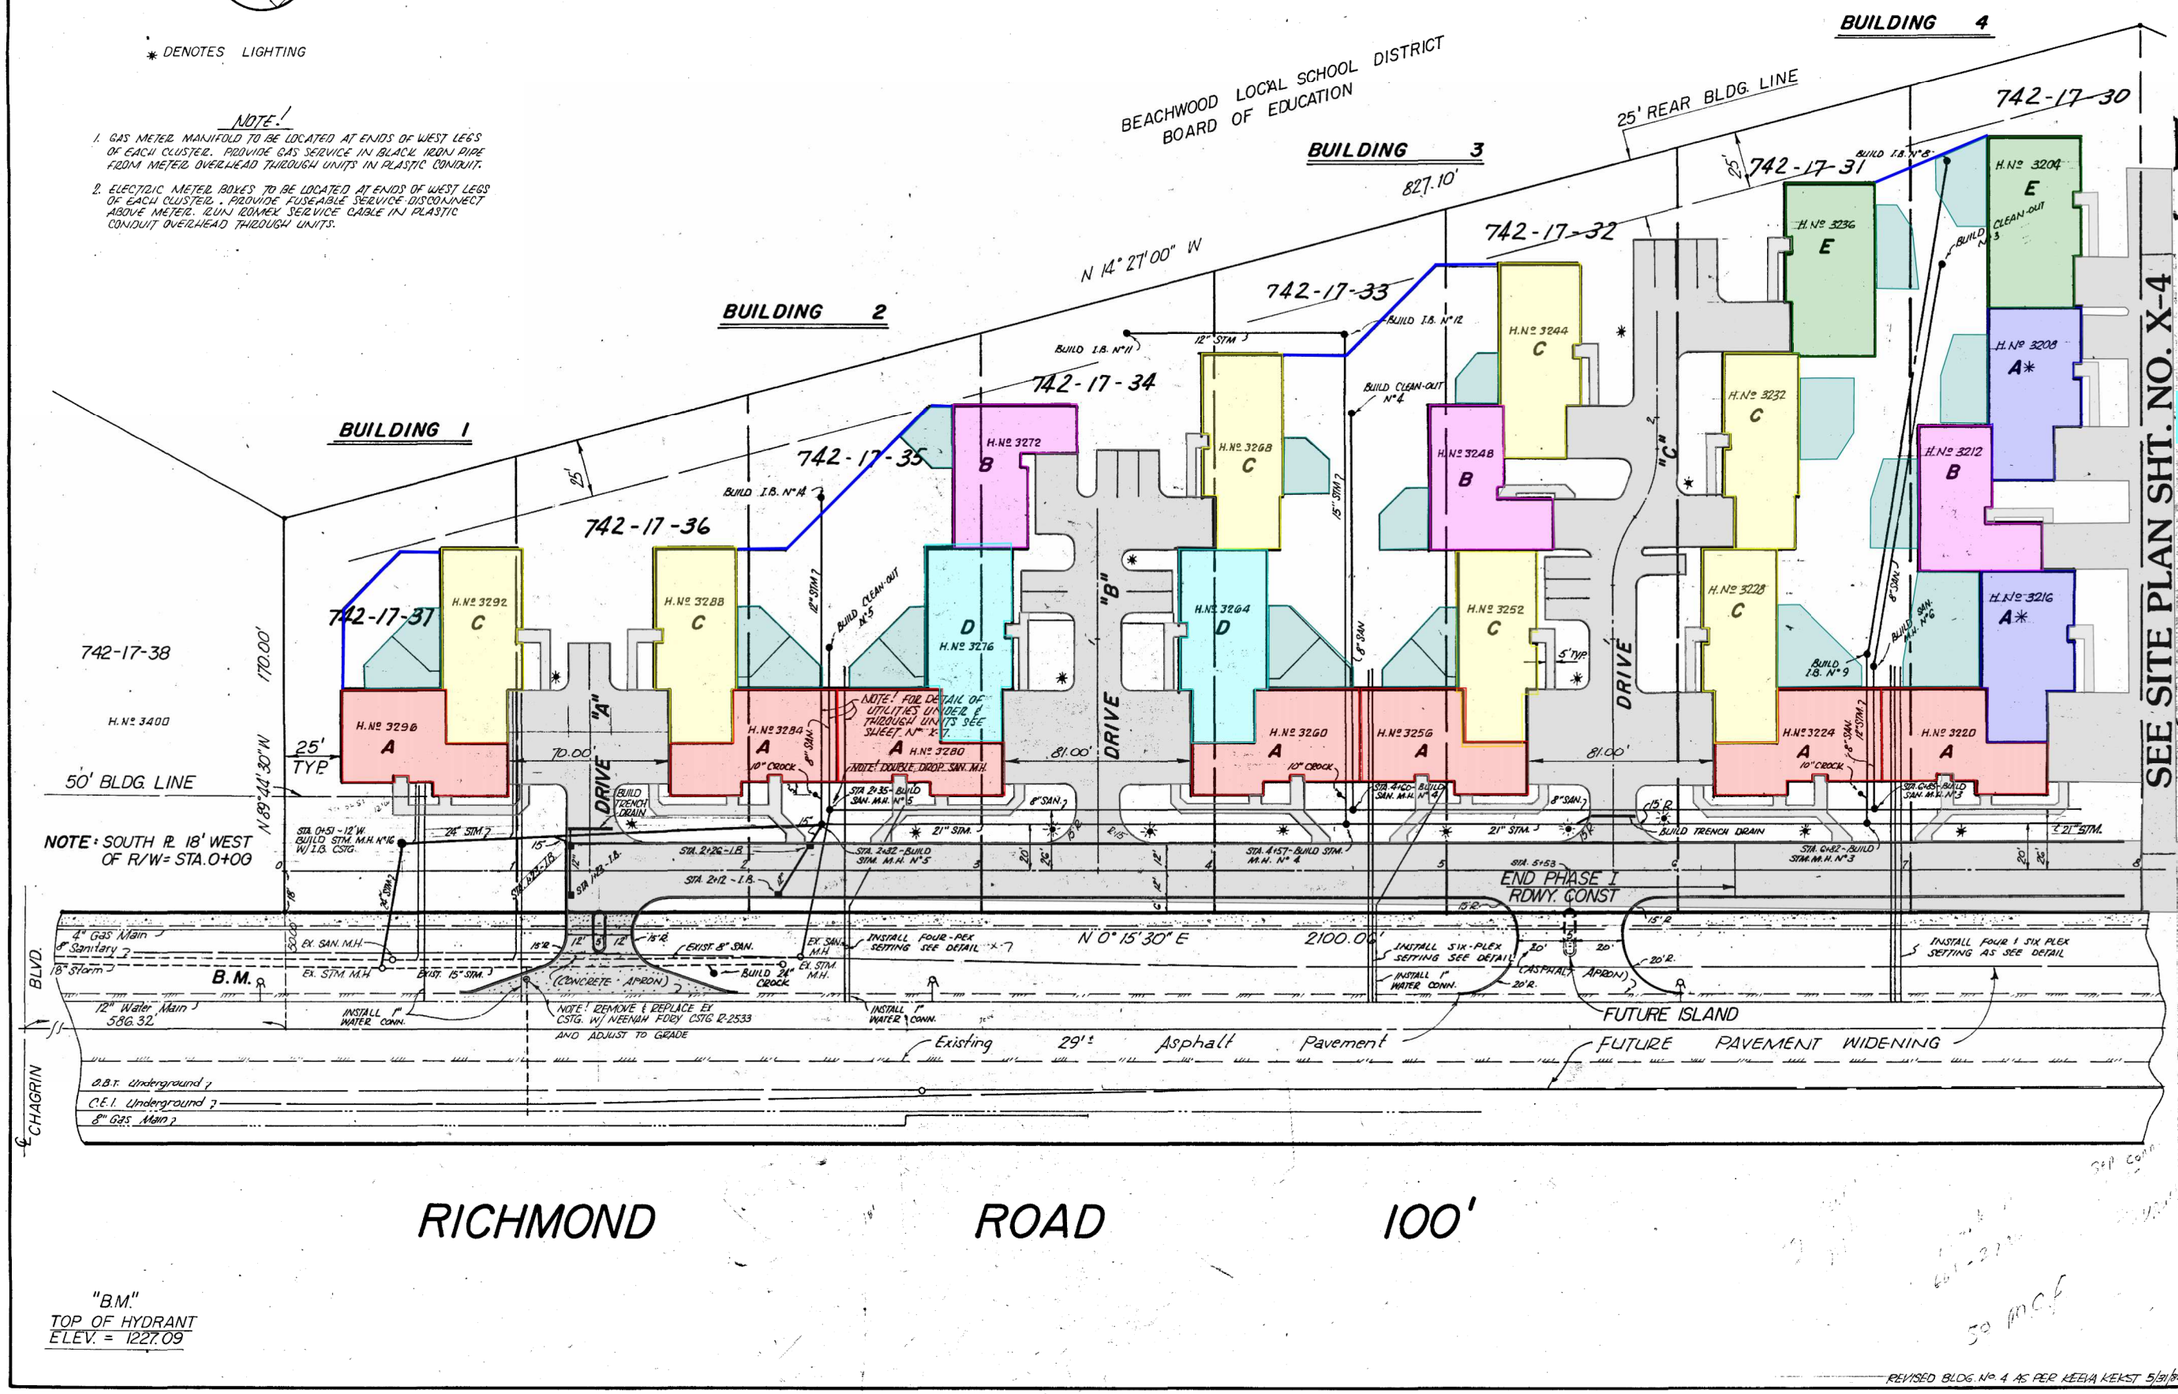

"B.M."
TOP OF HYDRANT
ELEV. = 1227.09

3214 Fire Hydrant

REVISED BLDG. Nº 4 AS PER KEEVA KEKST 5/31/84

KEEVA J. KEKST ARCHITECTS INC.
ASSOCIATES

RICHMOND ROAD CONDOMINIUMS
RICHMOND ROAD BEACHWOOD, OHIO
FOR
CONDOMINIUM CONCEPTS INC.
CLEVELAND

SITE PLAN

DWN BY Ray
DATE 4/25/83
JOB NO. E-423

X-3